timate of road restoration for tender for the work of providing and ing 300mm dia RCC Np3 UGD pipeline at service road from masjid-Yusef up to Kabaddi ground junction 5th cross, 1st stage 5th block BR Layout, coming under HBRs/s of AEEE-2-1 sub division.

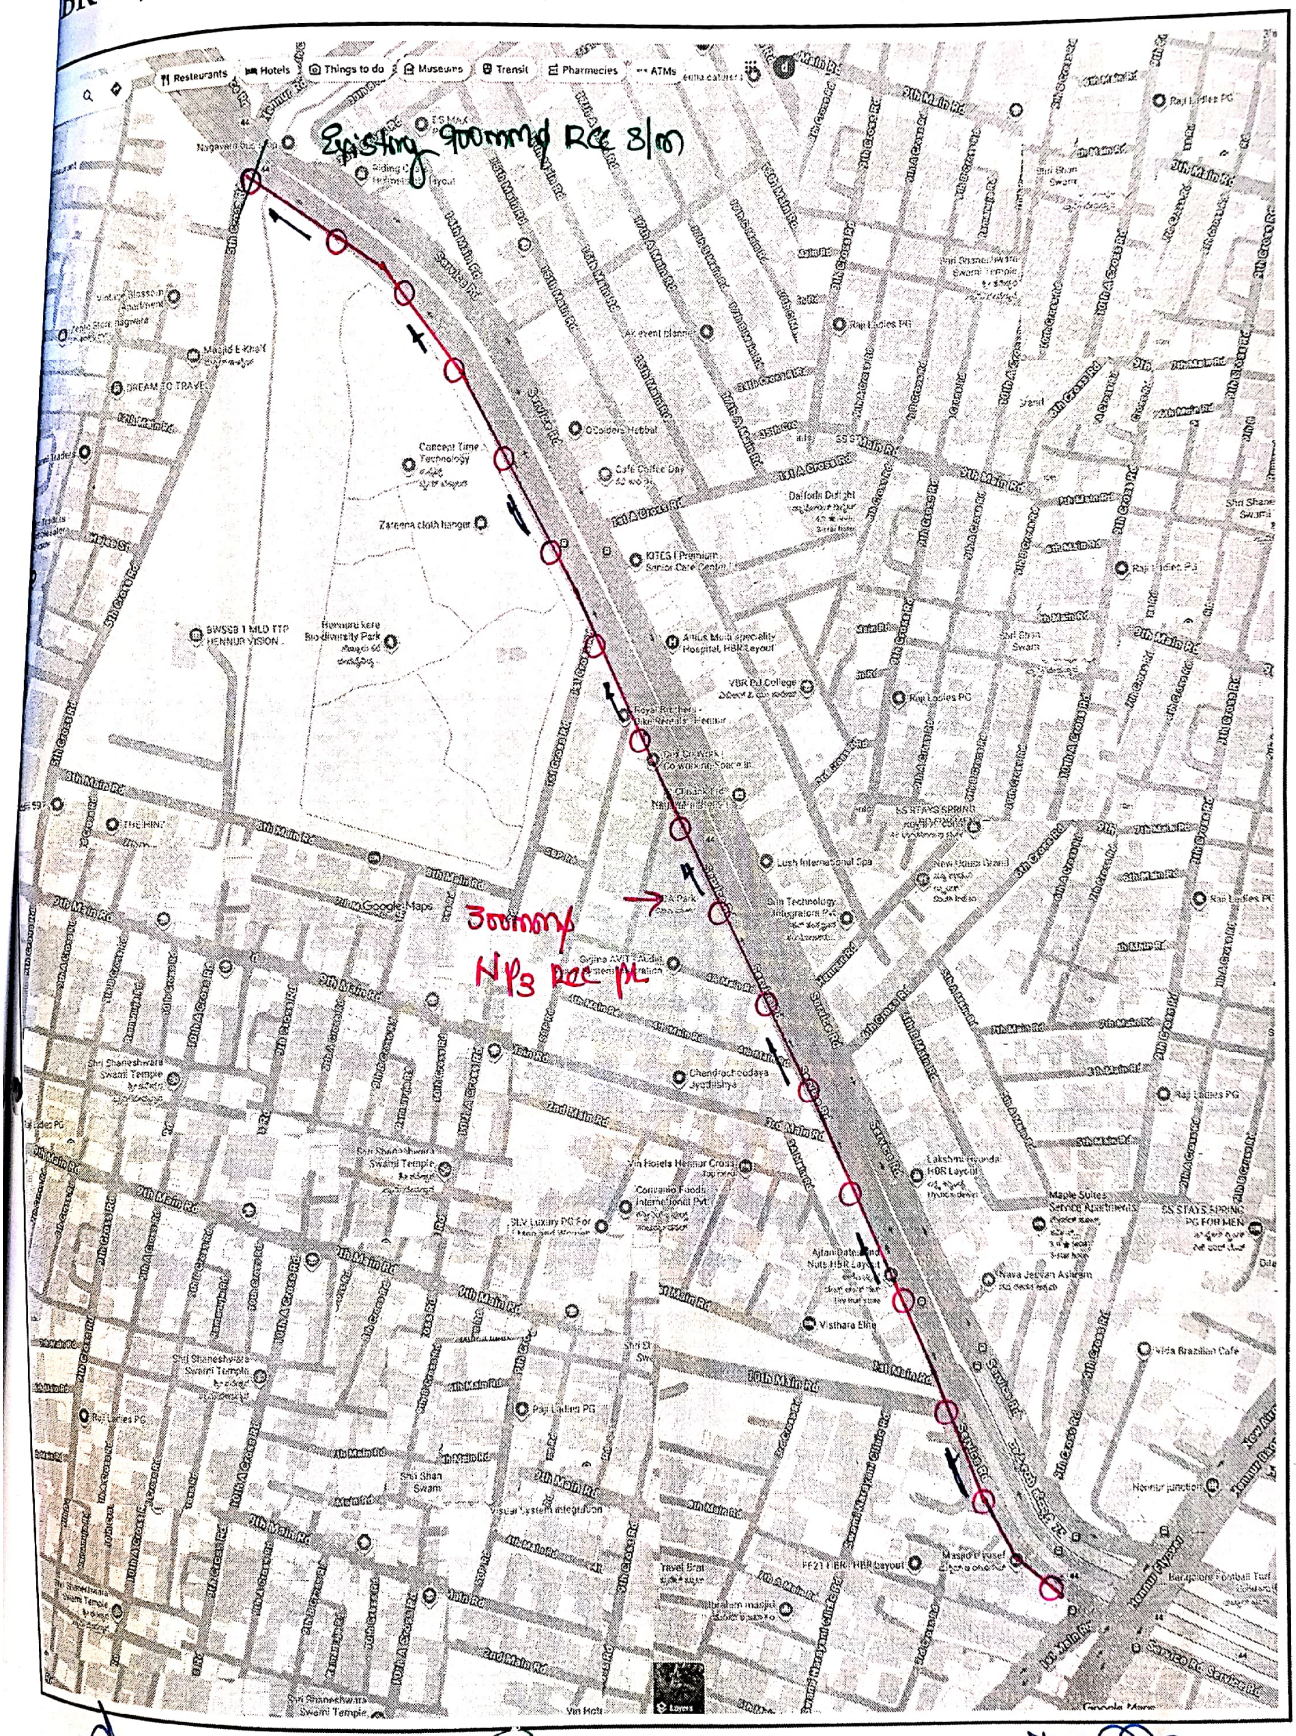

AE (HBR)

AEE E21

EE E2

Estimate of road restoration for tender for the work of providing and laying 300mm dia RCC Np3 UGD pipeline at service road from masjid-E-Yusef up to Kabaddi ground junction 5th cross, 1st stage 5th block HBR Layout, coming under HBRs/s of AEEE-2-1 sub division.

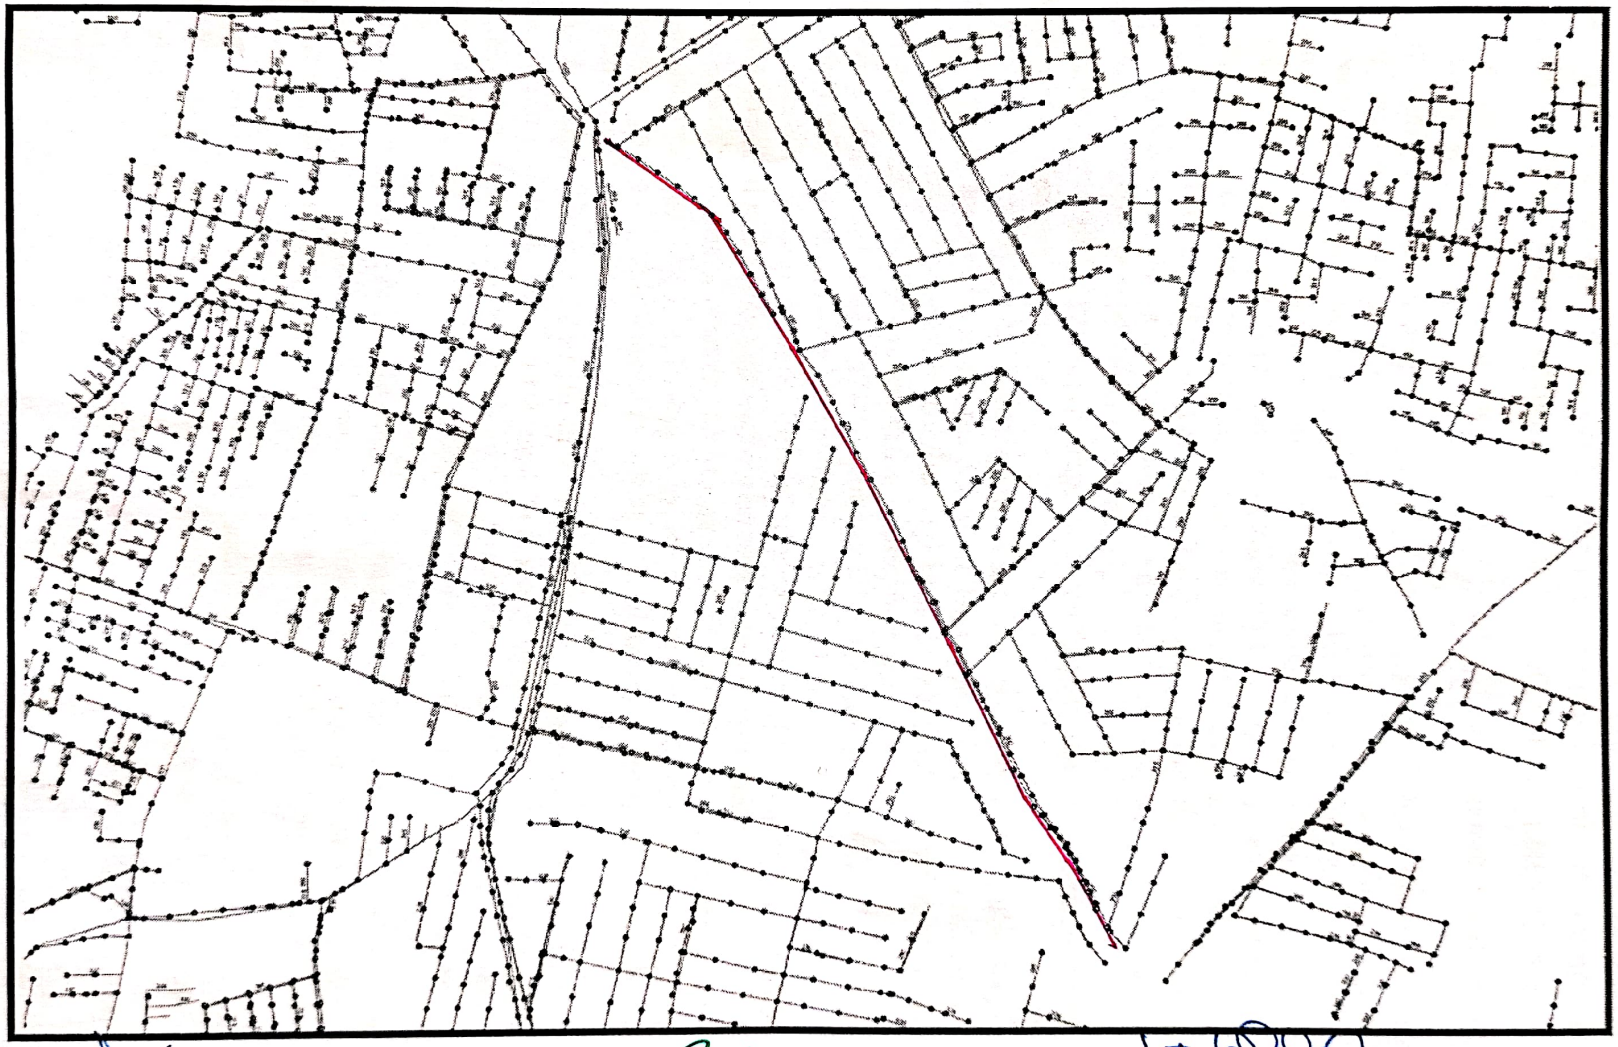

AE(HBR) AEE E21 EE E2